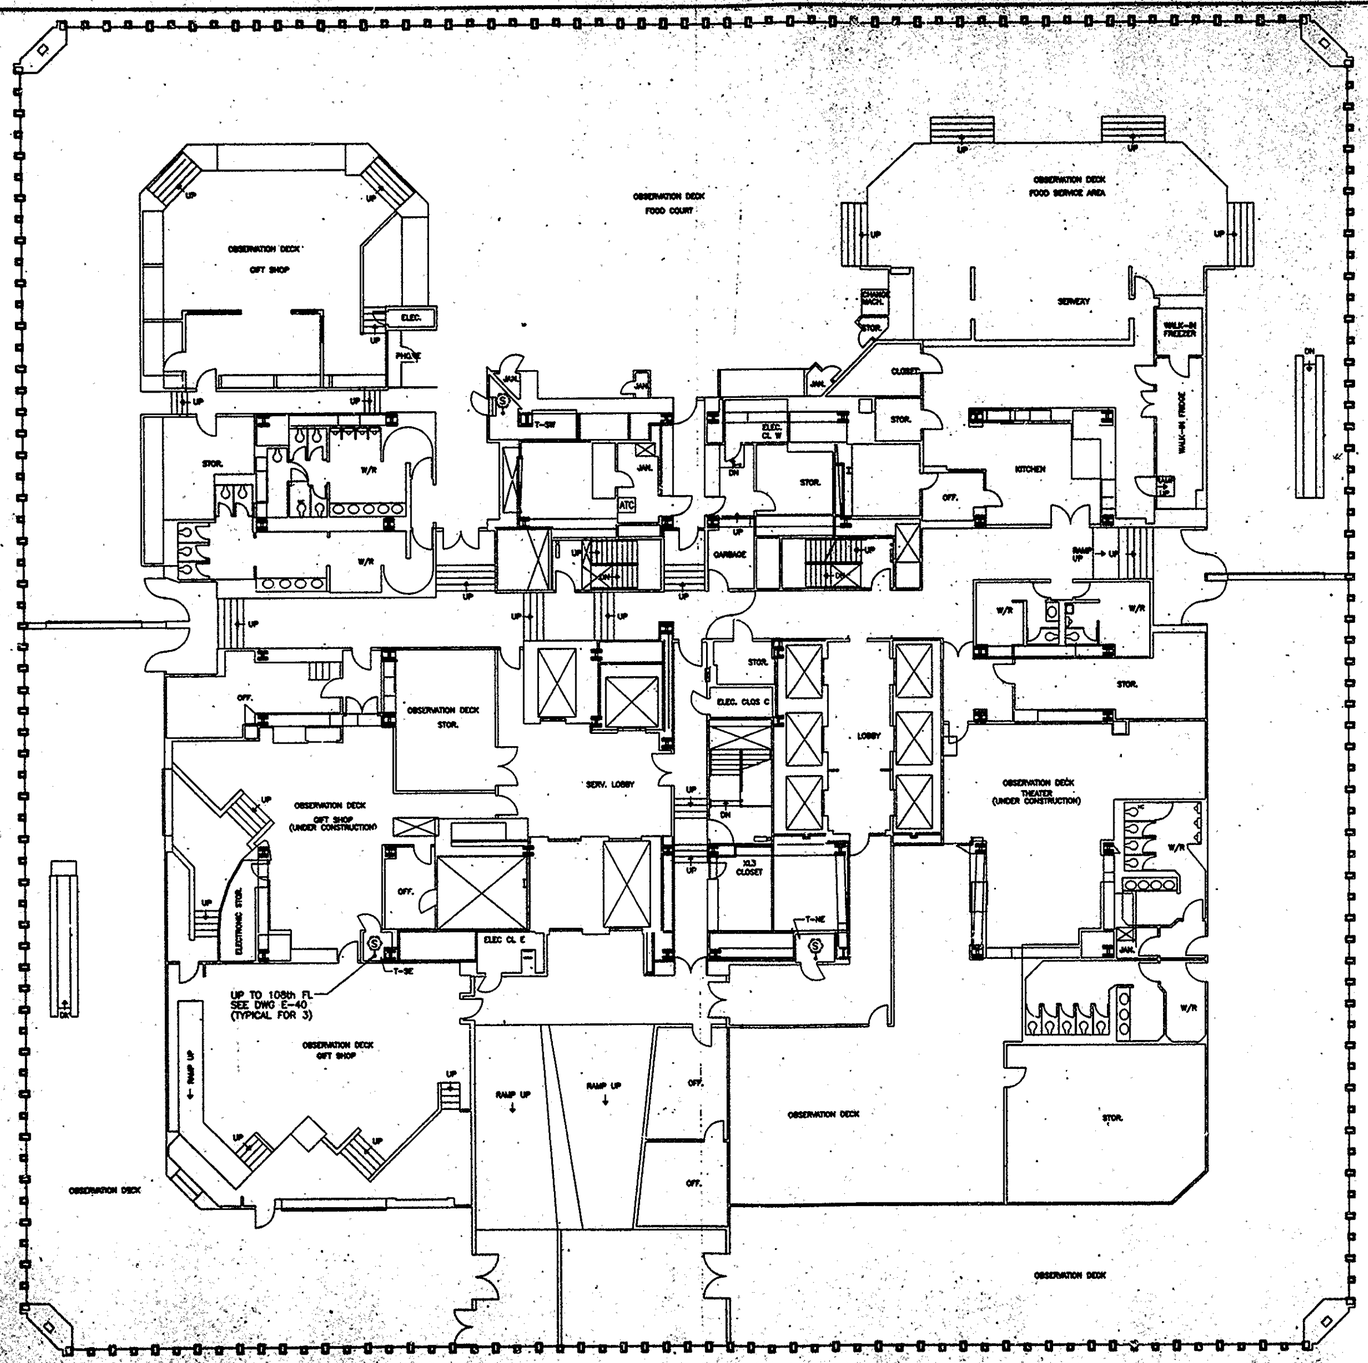

NOTE:

1. FOR LEGEND, ABBREVIATIONS AND GENERAL NOTES, SEE DWG E-1.

I HEREBY CERTIFY THAT THIS IS A TRUE AND CORRECT COPY OF ONE OF THE CONTRACT DRAWINGS CONSTITUTING A PART OF CONTRACT NO. WTC-861.082 IN THE FORM IN WHICH SAID DRAWINGS EXISTED AT THE TIME THE SAID CONTRACT WAS EXECUTED BY THE PARTIES.

DATE 9/1/00 _____ CONTRACT ENGR./ARCH.

DATE _____ ENGINEERING PROGRAM MGR.

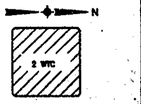

KEY PLAN

0 6 12 18 24
SCALE IN FEET

Sheet 56 of 58

THE PORT AUTHORITY OF NY & NJ

ENGINEERING PROGRAM MANAGER WORLD TRADE

CHIEF ELECTRICAL ENGINEER

No.	Date	Revision	Approved

Engineering Department
Design Division
The World Trade Center

Title
FIRE ALARM SYSTEM
PHASE III
XL3 CONVERSION
ELECTRICAL

2 WTC
107th FLOOR
SMOKE DETECTOR
REMOVAL PLAN

This drawing subject to conditions in contract. All inventions, ideas, designs and methods herein are reserved to Port Authority and may not be used without its written consent.

ROYZMAN FELDSTEIN	ROYZMAN	J.S.
Designed by	Drawn by	Checked by

Date 5-20-99 Scale AS NOTED

Contract Number WTC-861.082 Drawing Number E-54